SPOUT SPRINGS ROAD IMPROVEMENT PROJECT
TYPICAL SECTIONS
GDOT PI# 0009679, HALL COUNTY
PHOH – FEBRUARY 19, 2015

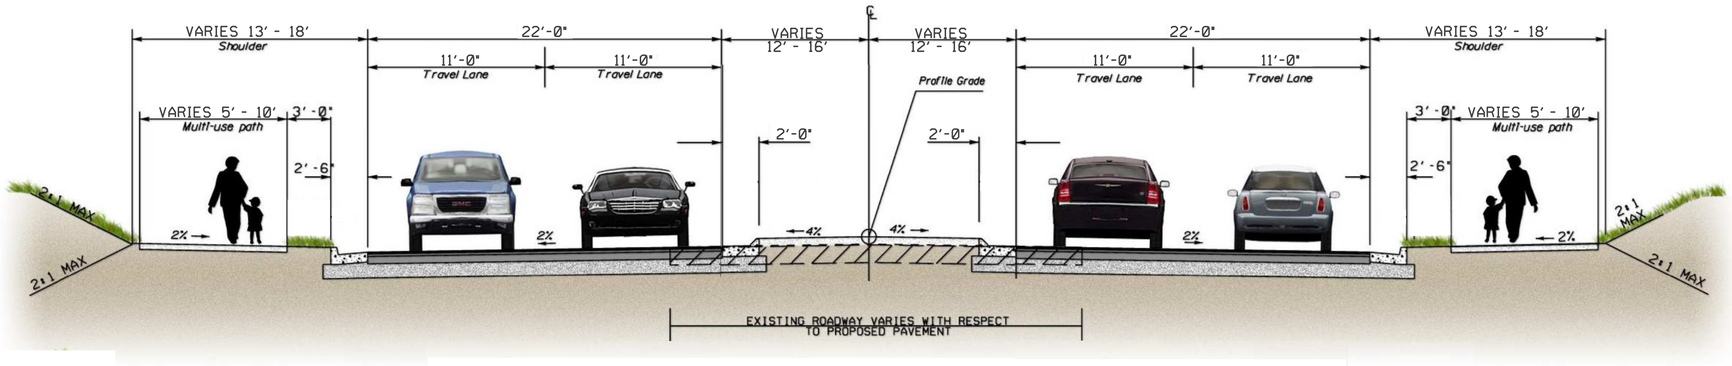

URBAN 4–LANE WITH 24'–32' RAISED MEDIAN (45 MPH)

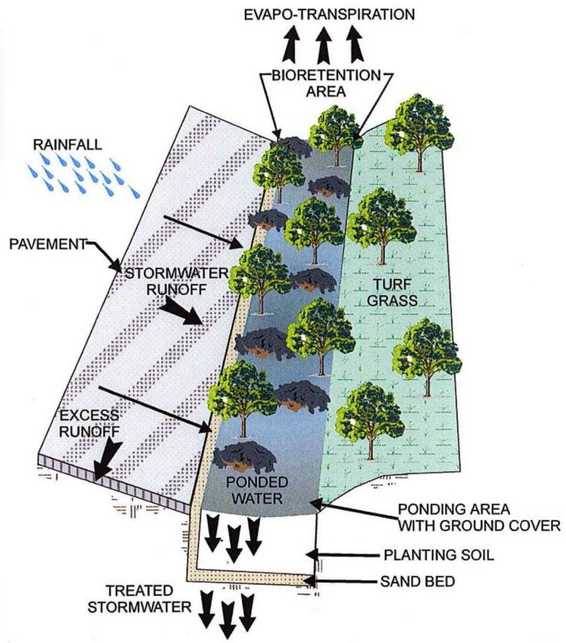

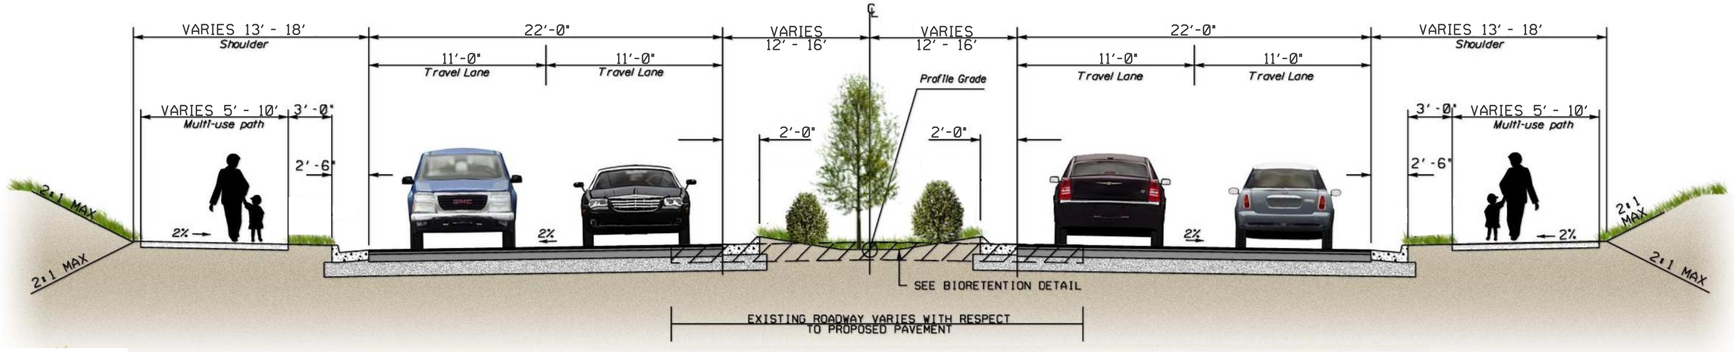

URBAN 4–LANE WITH 24'–32' LANDSCAPED MEDIAN (45 MPH)

HALL COUNTY
DEPARTMENT OF PUBLIC WORKS

NOT TO SCALE

STV 100 Years
3700 CRESTWOOD PARKWAY NW, SUITE 800
DULUTH, GEORGIA 30096
PHONE: (770)452-0797 FAX: (770)936-9171